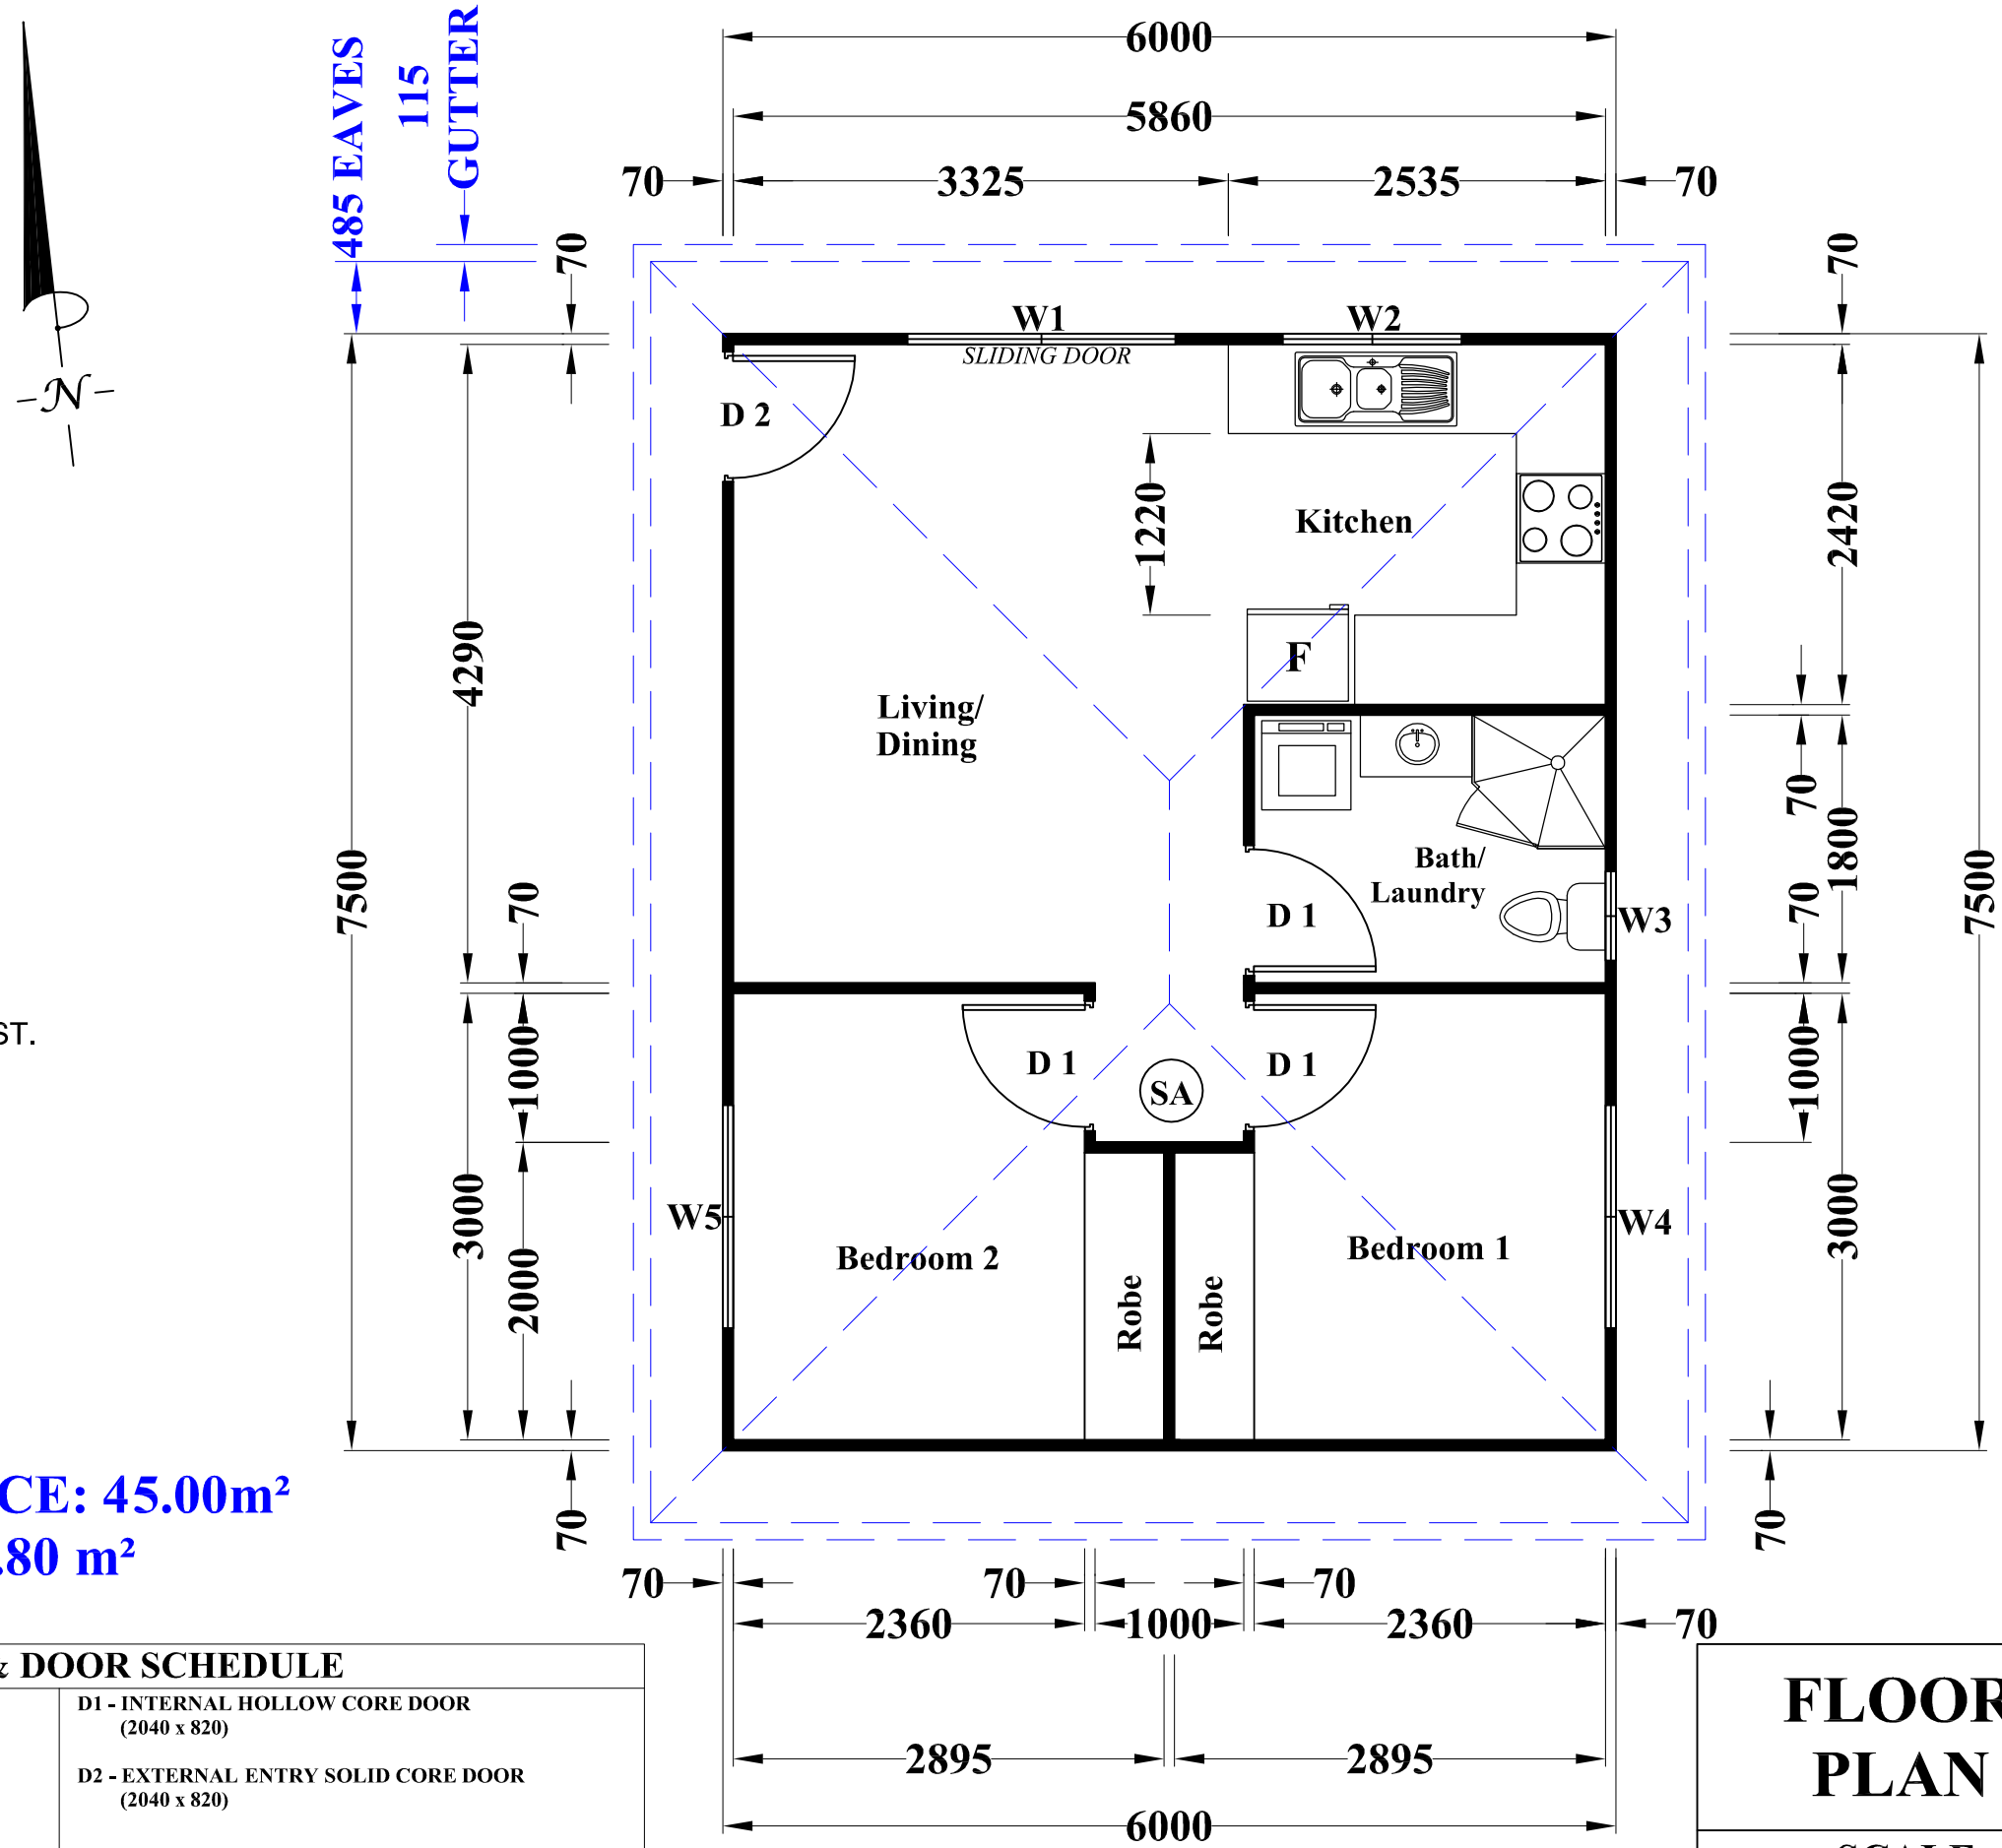

TO CLIFTON ST.

HABITABLE SPACE: 45.00m²
ROOF SPACE: 60.80 m²

LOT 22
SEC Q
D.P. 2161

WINDOW & DOOR SCHEDULE

W1 - ALUMINIUM SLIDING DOOR SINGLE CLEAR (2018 ASD)

W2 - ALUMINIUM FRAMED- SINGLE CLEAR (1012 ASW)

W3 - ALUMINIUM FRAMED- SINGLE CLEAR (0906 ASW)

W4 - ALUMINIUM FRAMED- SINGLE CLEAR (1515 OBS ASW)

W5 - ALUMINIUM FRAMED- SINGLE CLEAR (1515 ASW)

D1 - INTERNAL HOLLOW CORE DOOR (2040 x 820)

D2 - EXTERNAL ENTRY SOLID CORE DOOR (2040 x 820)

TOTAL GLAZED 9.84 m²

(SA) SMOKE ALARM- HARD WIRED TO ELECTRICAL SYSTEM

FLOOR PLAN

SCALE
1:50 @ A3

PROPOSED GRANNY FLAT AT:
37 CLIFTON ST
BLACKTOWN NSW 2148

DRAWN BY:
Serge Panayi
12 Valmay Avenue
Picnic Point NSW 2213
Ph: (02) 9785 2940

Date: 8/10/12
Council: BLACKTOWN

PLAN NUMBER: 03

REVISION NUMBER: 00